PLAN 1: 50

AMENDED 7/09/04

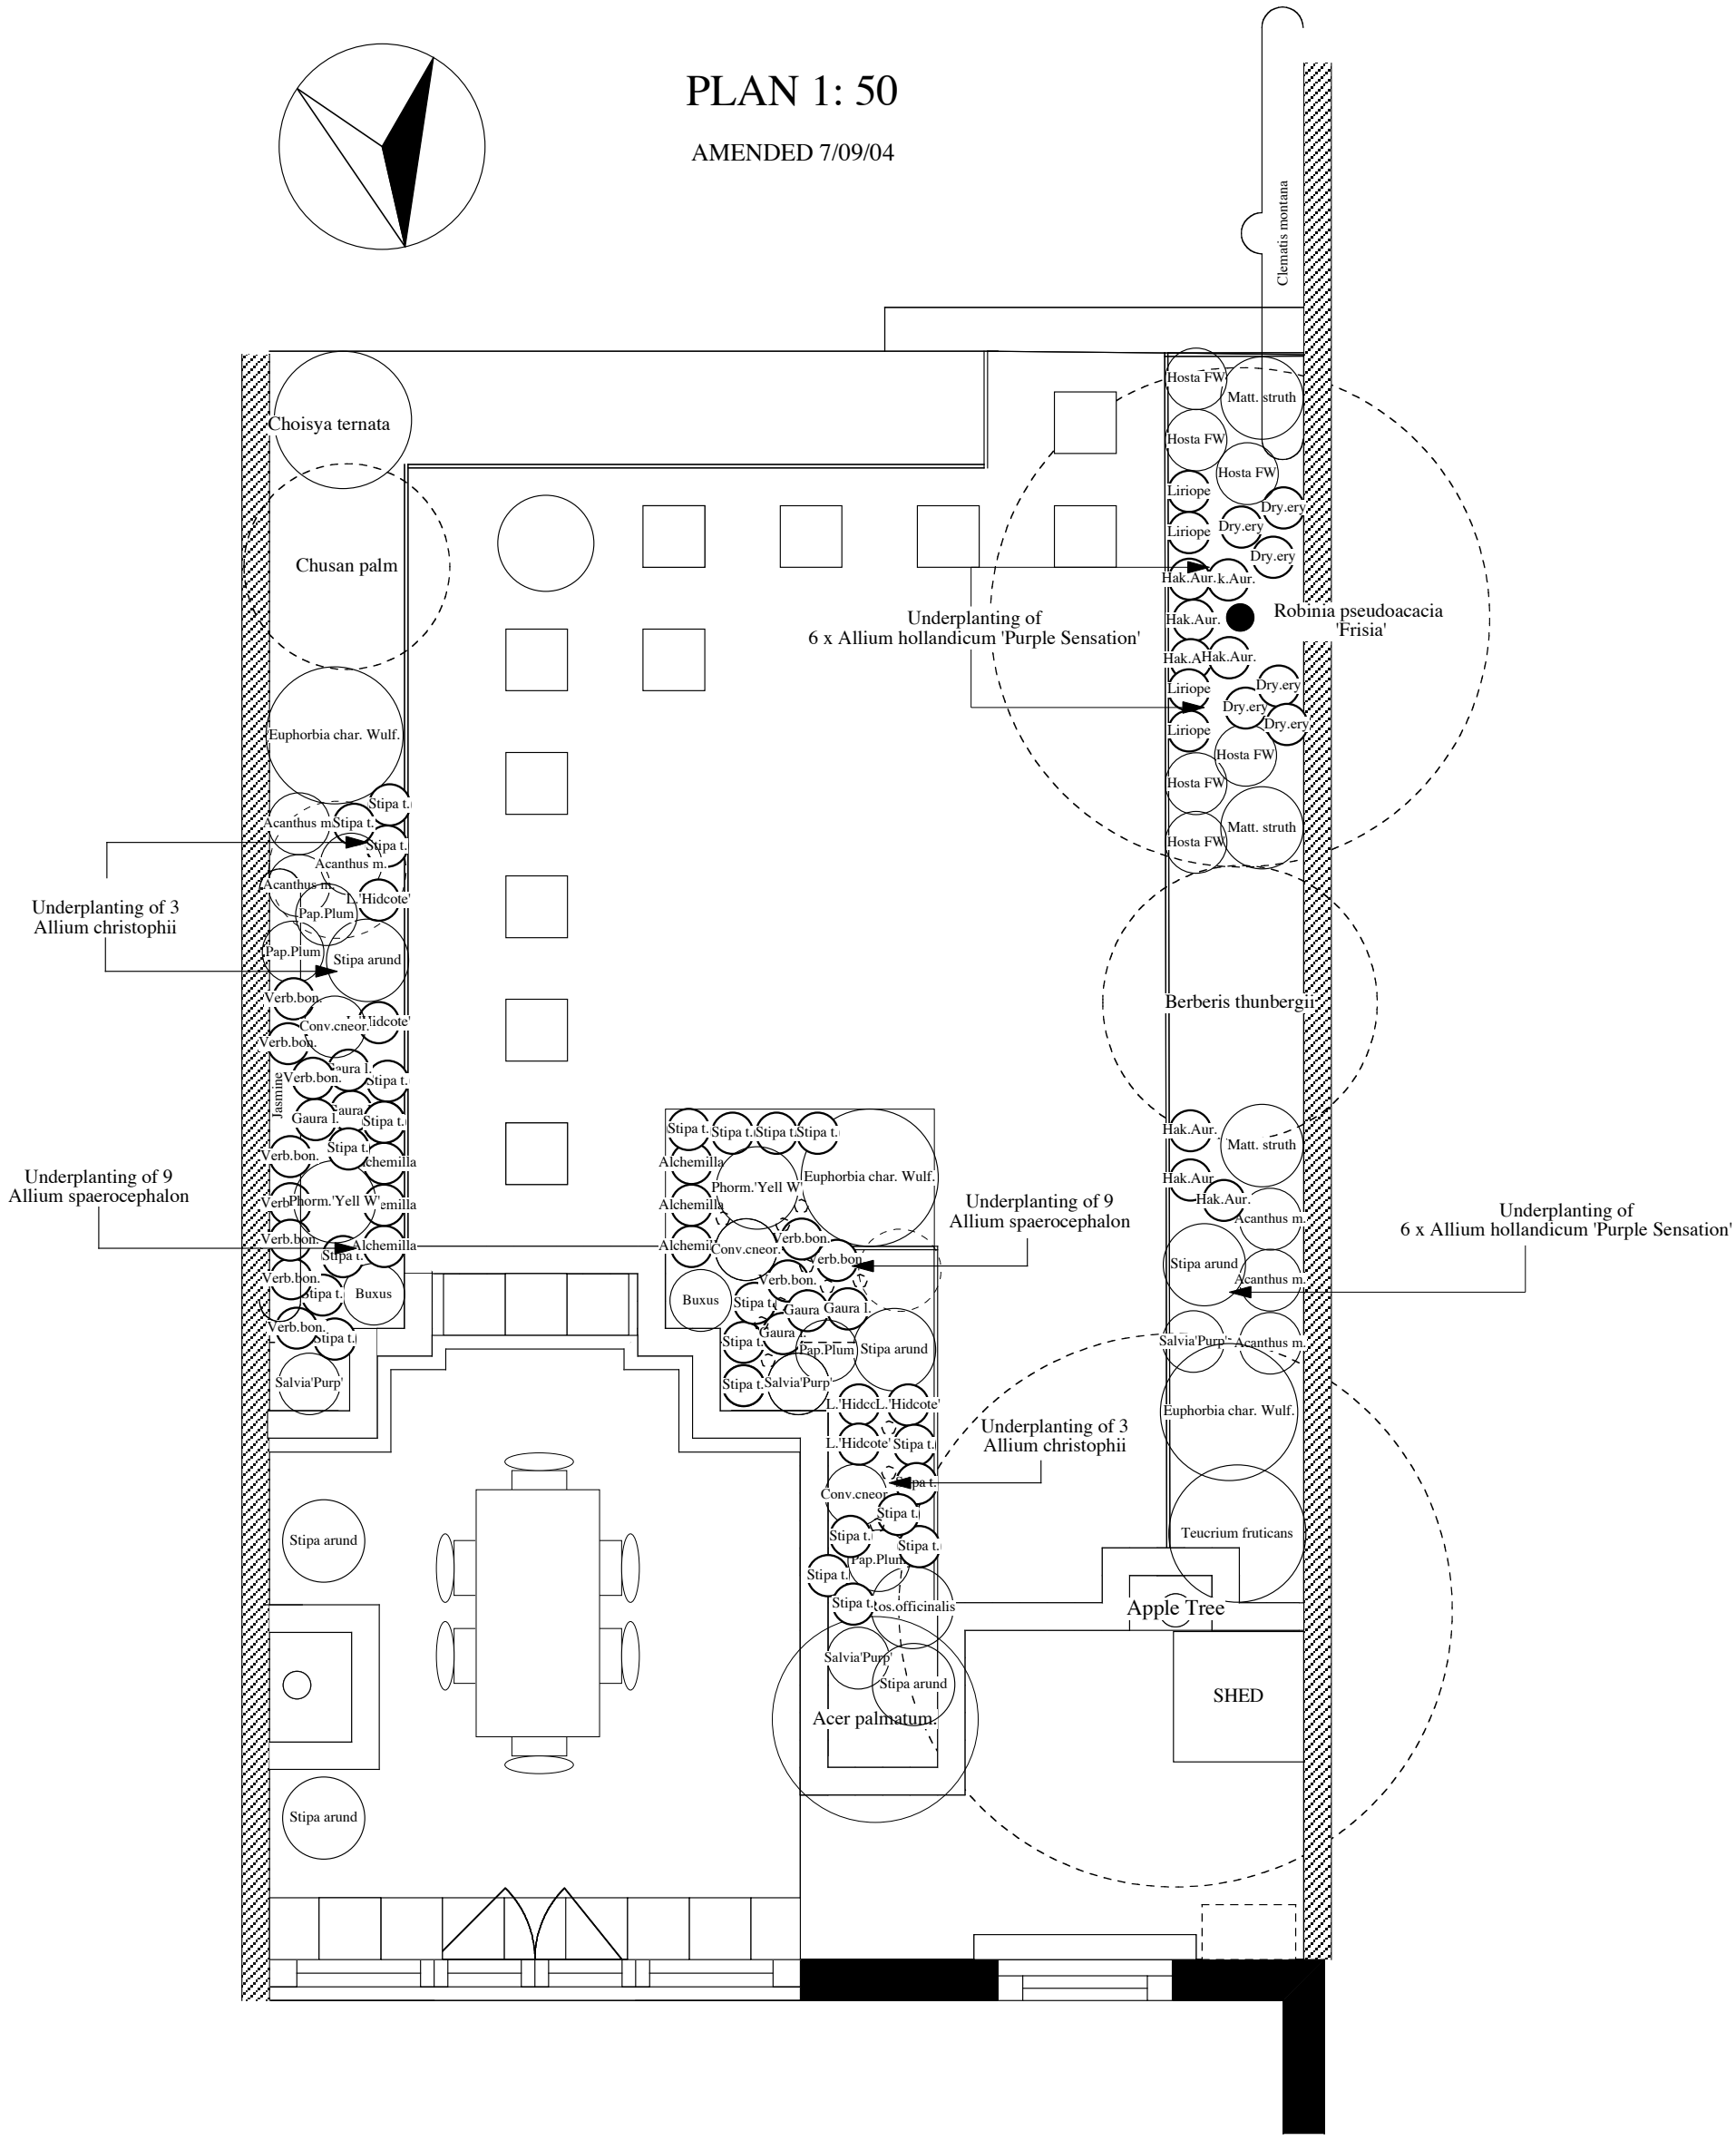

PLANTING PLAN - BACK GARDEN 55 NORTHCHURCH RD

SARA JANE ROTHWELL
GLORIOUS GARDENS